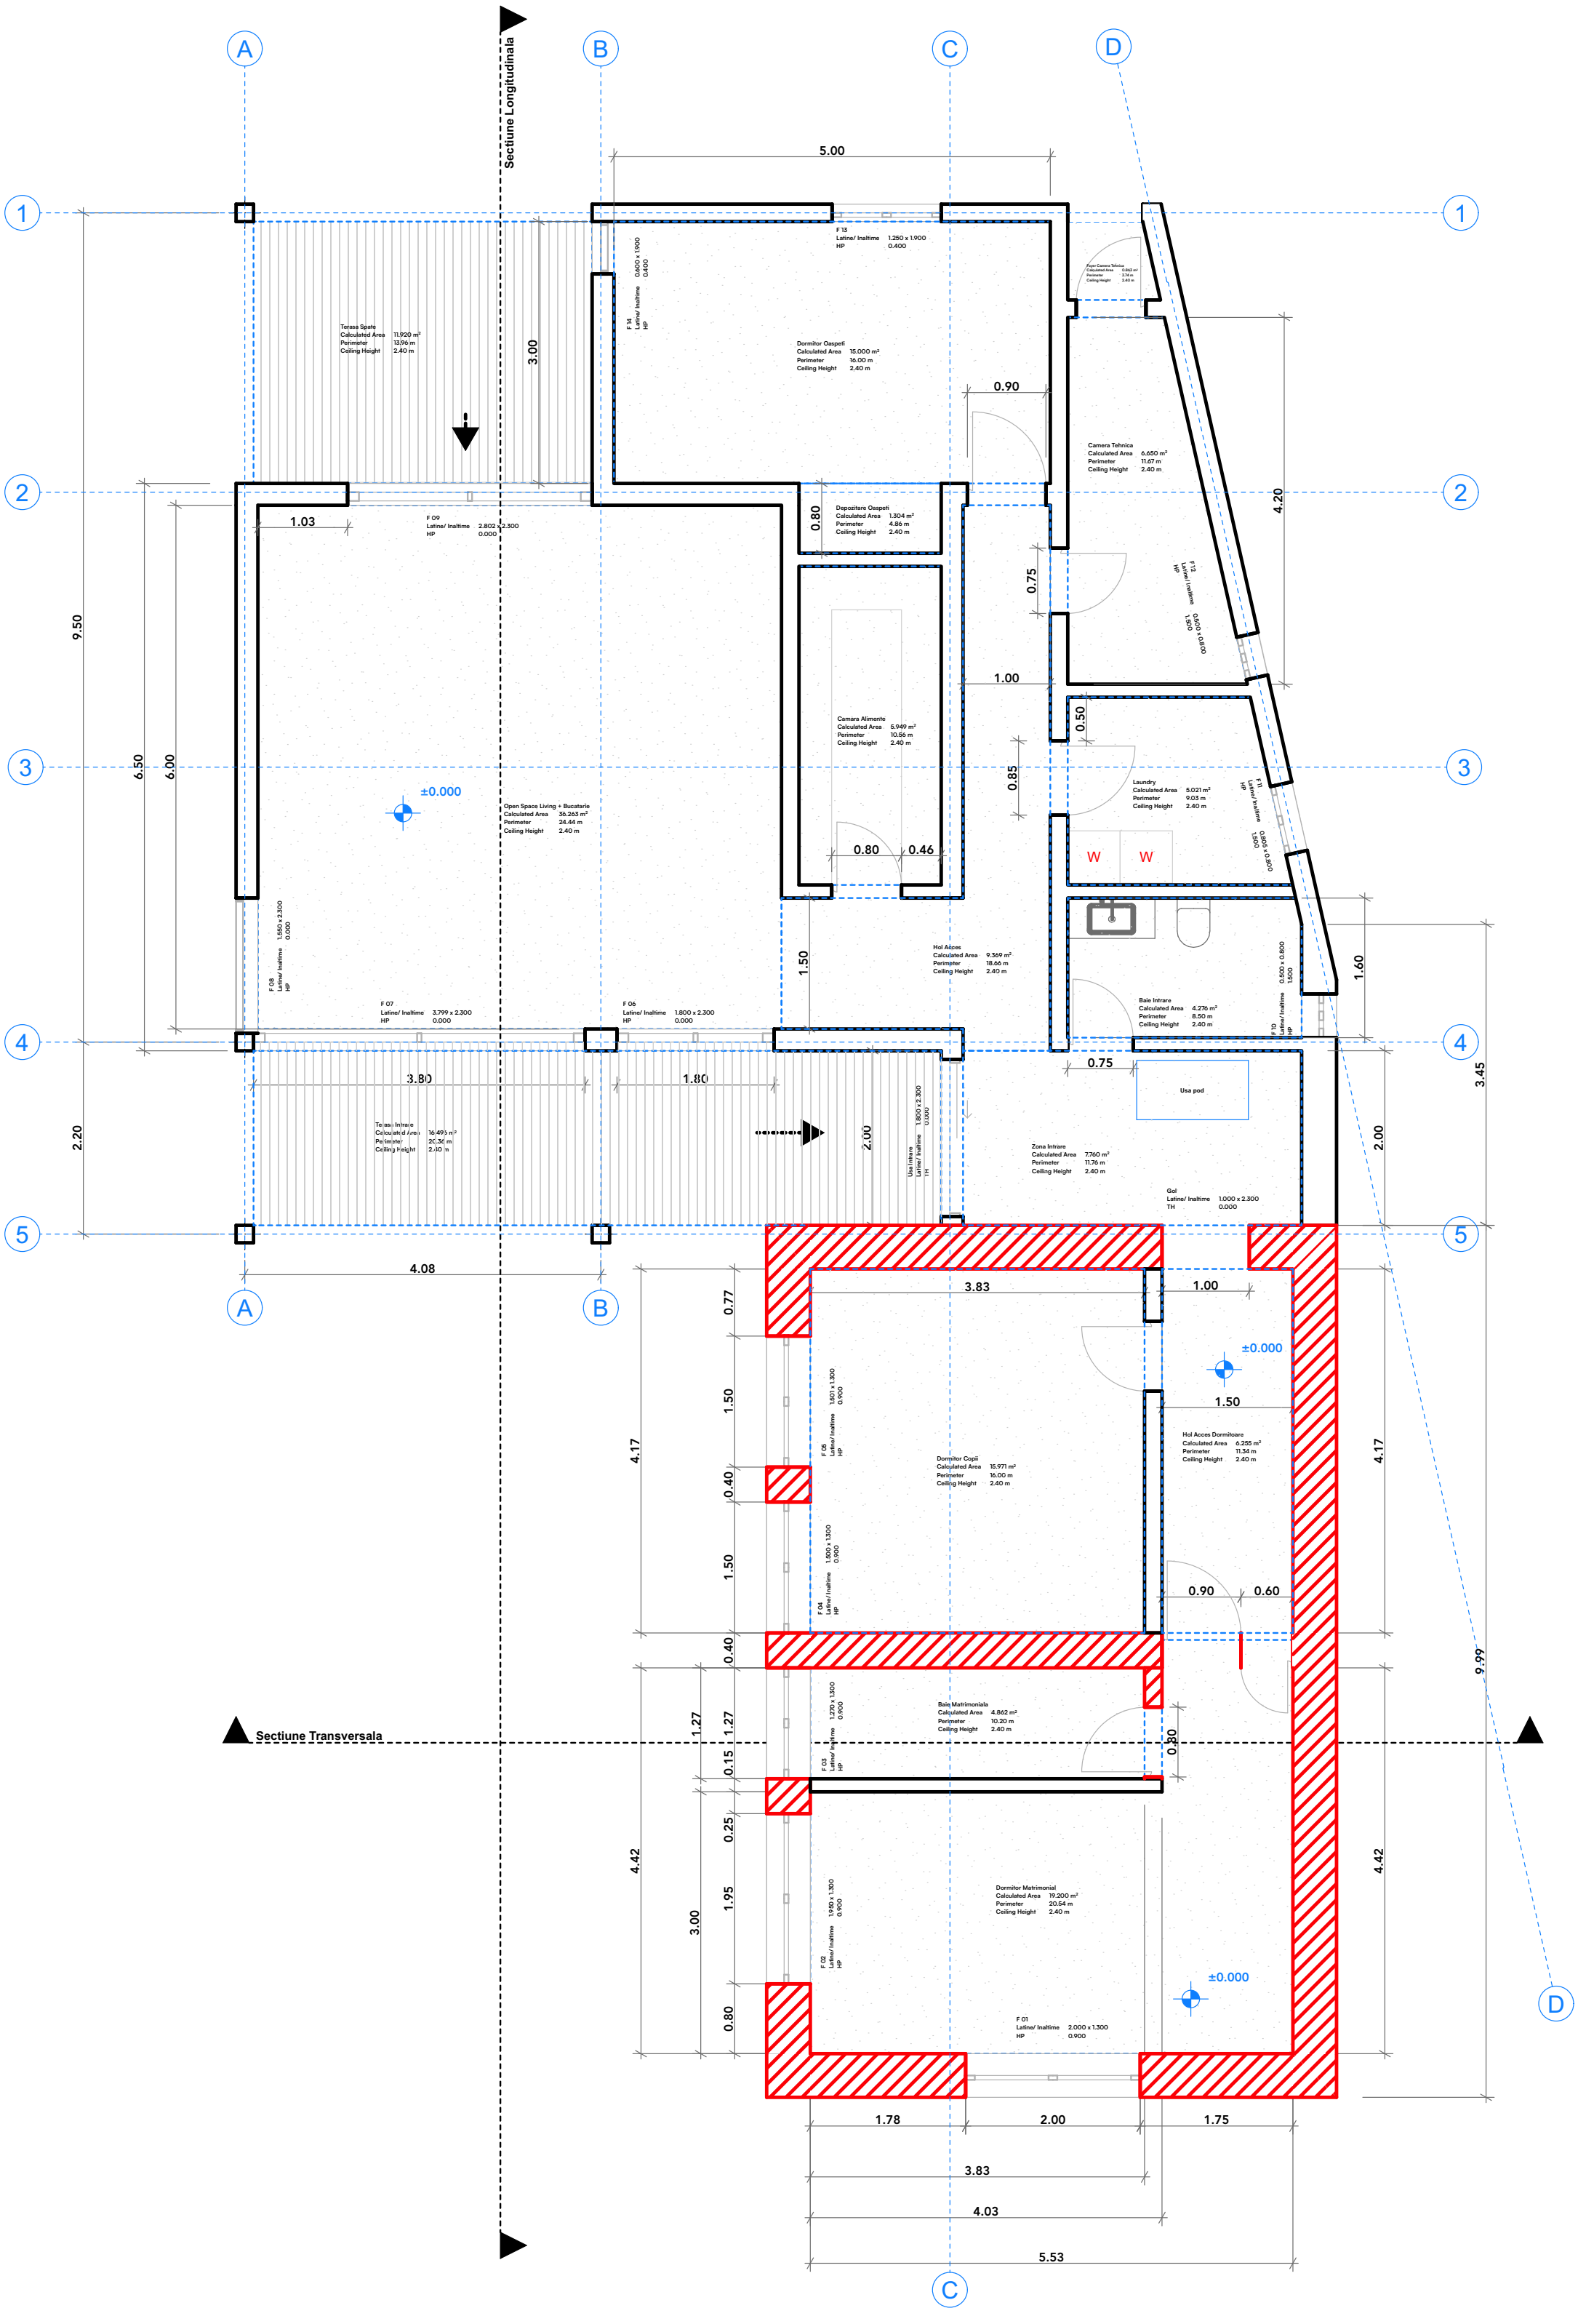

A
B
C
D
1
2
3
4
5
Sectiune Longitudinala
Sectiune Transversala
5.00
9.50
6.50
6.00
2.20
4.08
3.00
0.90
0.80
1.03
0.75
4.20
1.00
0.50
0.85
0.80
0.46
1.50
1.60
0.75
3.45
2.00
3.80
1.80
3.83
1.00
0.77
1.50
0.40
4.17
1.27
0.15
0.25
1.95
0.80
4.42
0.90
0.60
9.99
1.78
2.00
1.75
4.03
5.53
±0.000
W
Terasa Spate
Calculated Area 11.920 m²
Perimeter 13.96 m
Ceiling Height 2.40 m
F 13
Latine/ Inaltime 1.250 x 1.900
HP 0.400
F 14
Latine/ Inaltime 0.600 x 1.900
HP 0.400
Dormitor Oaspeti
Calculated Area 15.000 m²
Perimeter 16.00 m
Ceiling Height 2.40 m
Camera Tehnica
Calculated Area 6.650 m²
Perimeter 11.67 m
Ceiling Height 2.40 m
F 09
Latine/ Inaltime 2.802 x 2.300
HP 0.000
Depozitare Oaspeti
Calculated Area 1.304 m²
Perimeter 4.86 m
Ceiling Height 2.40 m
F 12
Latine/ Inaltime 0.600 x 0.800
HP 1.900
Camara Alimente
Calculated Area 5.949 m²
Perimeter 10.56 m
Ceiling Height 2.40 m
Open Space Living + Bucatarie
Calculated Area 36.263 m²
Perimeter 24.44 m
Ceiling Height 2.40 m
Laundry
Calculated Area 5.021 m²
Perimeter 9.03 m
Ceiling Height 2.40 m
F 11
Latine/ Inaltime 0.800 x 0.800
HP 1.500
F 08
Latine/ Inaltime 1.550 x 2.300
HP 0.000
Hol Acces
Calculated Area 9.369 m²
Perimeter 18.66 m
Ceiling Height 2.40 m
F 07
Latine/ Inaltime 3.799 x 2.300
HP 0.000
F 06
Latine/ Inaltime 1.800 x 2.300
HP 0.000
Baie Intrare
Calculated Area 4.276 m²
Perimeter 8.50 m
Ceiling Height 2.40 m
F 10
Latine/ Inaltime 0.500 x 0.800
HP 1.500
Usa pod
Terasa Intrare
Calculated Area 16.495 m²
Perimeter 20.36 m
Ceiling Height 2.40 m
Usa Intrare
Latine/ Inaltime 1.800 x 2.300
TH 0.000
Zona Intrare
Calculated Area 7.760 m²
Perimeter 11.76 m
Ceiling Height 2.40 m
Gol
Latine/ Inaltime 1.000 x 2.300
TH 0.000
F 05
Latine/ Inaltime 1.601 x 1.300
HP 0.900
Dormitor Copii
Calculated Area 15.971 m²
Perimeter 16.00 m
Ceiling Height 2.40 m
Hol Acces Dormitoare
Calculated Area 6.255 m²
Perimeter 11.34 m
Ceiling Height 2.40 m
F 04
Latine/ Inaltime 1.900 x 1.300
HP 0.900
Baie Matrimoniala
Calculated Area 4.862 m²
Perimeter 10.20 m
Ceiling Height 2.40 m
F 03
Latine/ Inaltime 1.270 x 1.300
HP 0.900
F 02
Latine/ Inaltime 1.950 x 1.300
HP 0.900
Dormitor Matrimonial
Calculated Area 19.200 m²
Perimeter 20.54 m
Ceiling Height 2.40 m
F 01
Latine/ Inaltime 2.000 x 1.300
HP 0.900